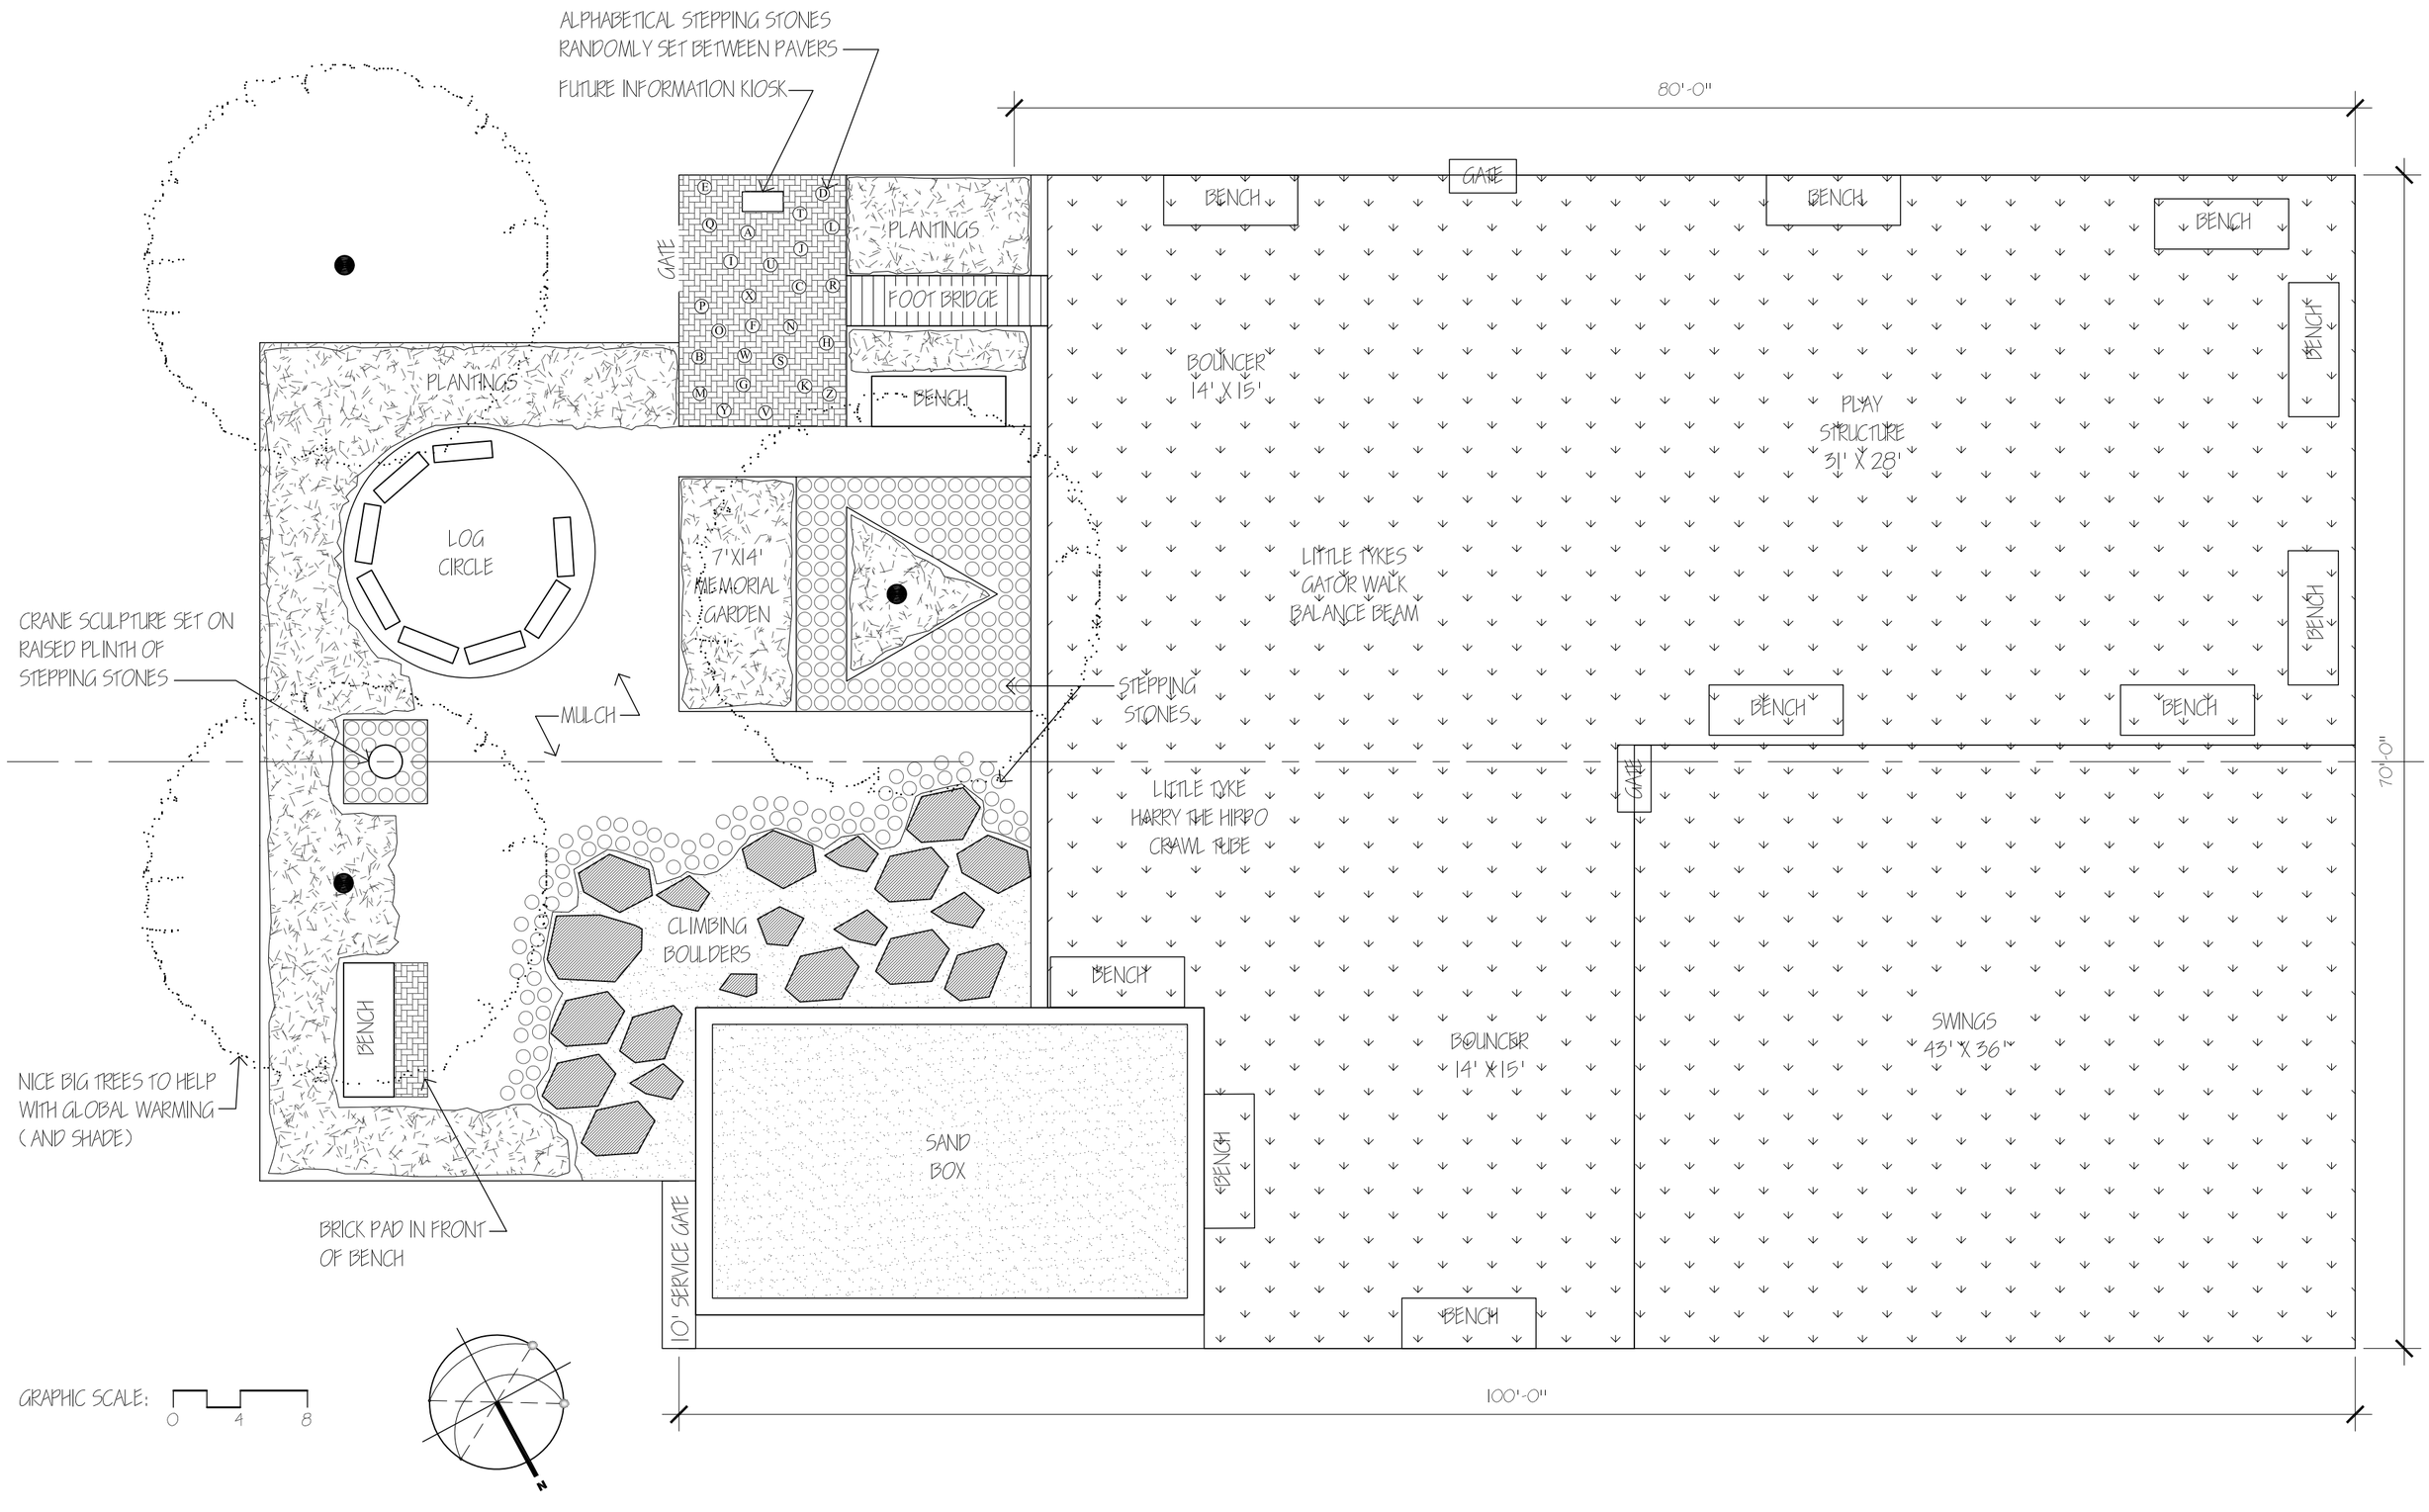
ALPHABETICAL STEPPING STONES RANDOMLY SET BETWEEN PAVERS
FUTURE INFORMATION KIOSK
80'-0"
GATE
BENCH
BENCH
BENCH
PLANTINGS
GATE
FOOT BRIDGE
BENCH
BENCH
BOUNCER 14' X 15'
PLAY STRUCTURE 31' X 28'
PLANTINGS
LOG CIRCLE
7'X14' MEMORIAL GARDEN
LITTLE TYKES GATOR WALK BALANCE BEAM
BENCH
CRANE SCULPTURE SET ON RAISED PLINTH OF STEPPING STONES
MULCH
STEPPING STONES
BENCH
BENCH
GATE
70'-0"
LITTLE TYKE HARRY THE HIPPO CRAWL TUBE
CLIMBING BOULDERS
BENCH
BENCH
BOUNCER 14' X 15'
SWINGS 43' X 36'
NICE BIG TREES TO HELP WITH GLOBAL WARMING (AND SHADE)
SAND BOX
BENCH
BRICK PAD IN FRONT OF BENCH
10' SERVICE GATE
BENCH
GRAPHIC SCALE:
0 4 8
N
100'-0"